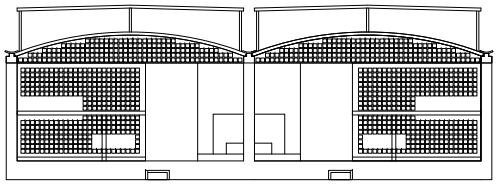

FACADE POSTERIEURE

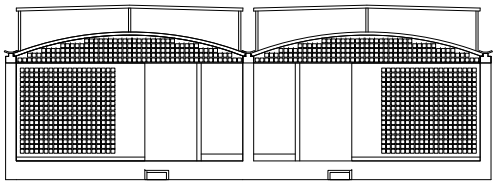

FACADE ANTERIEURE

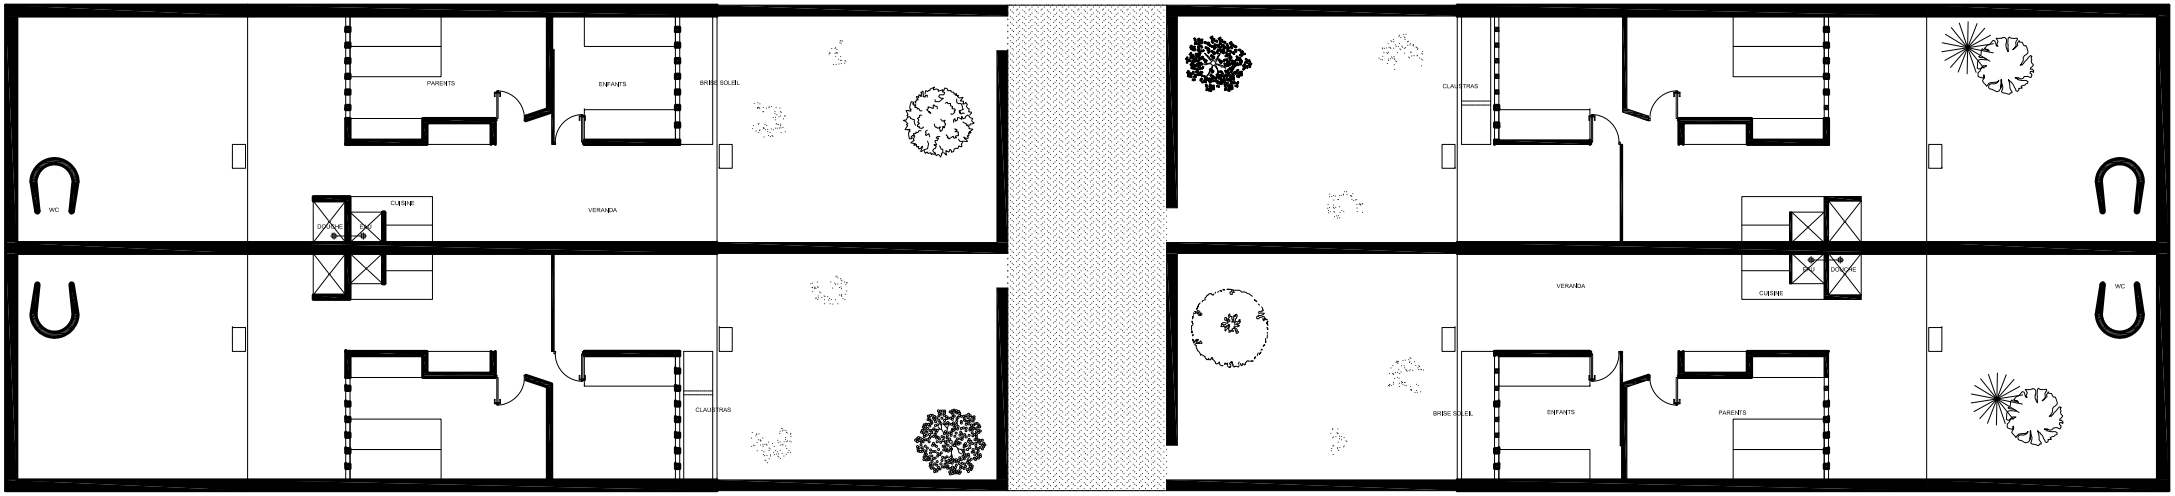

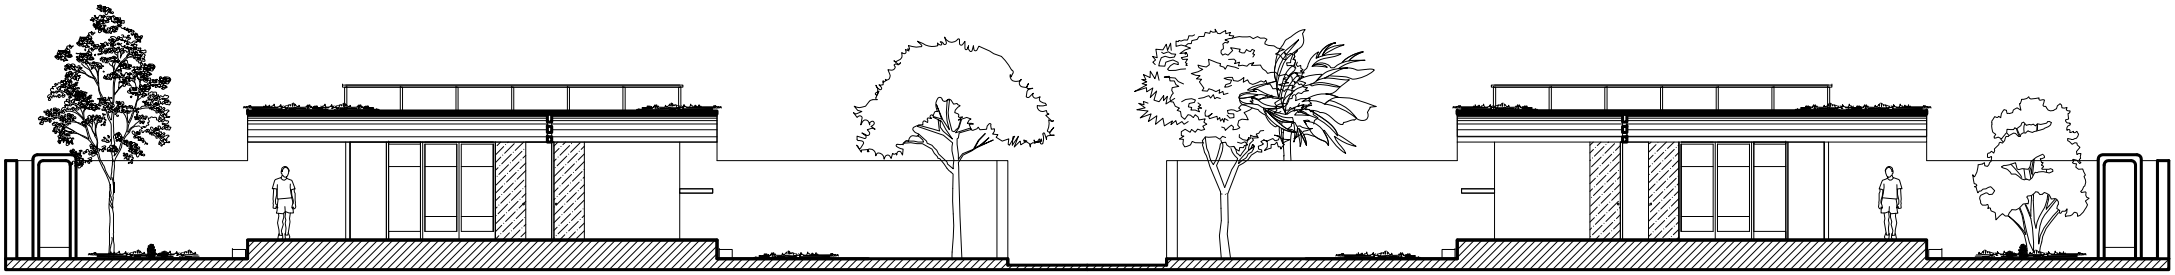

FACADE ANTERIEURE